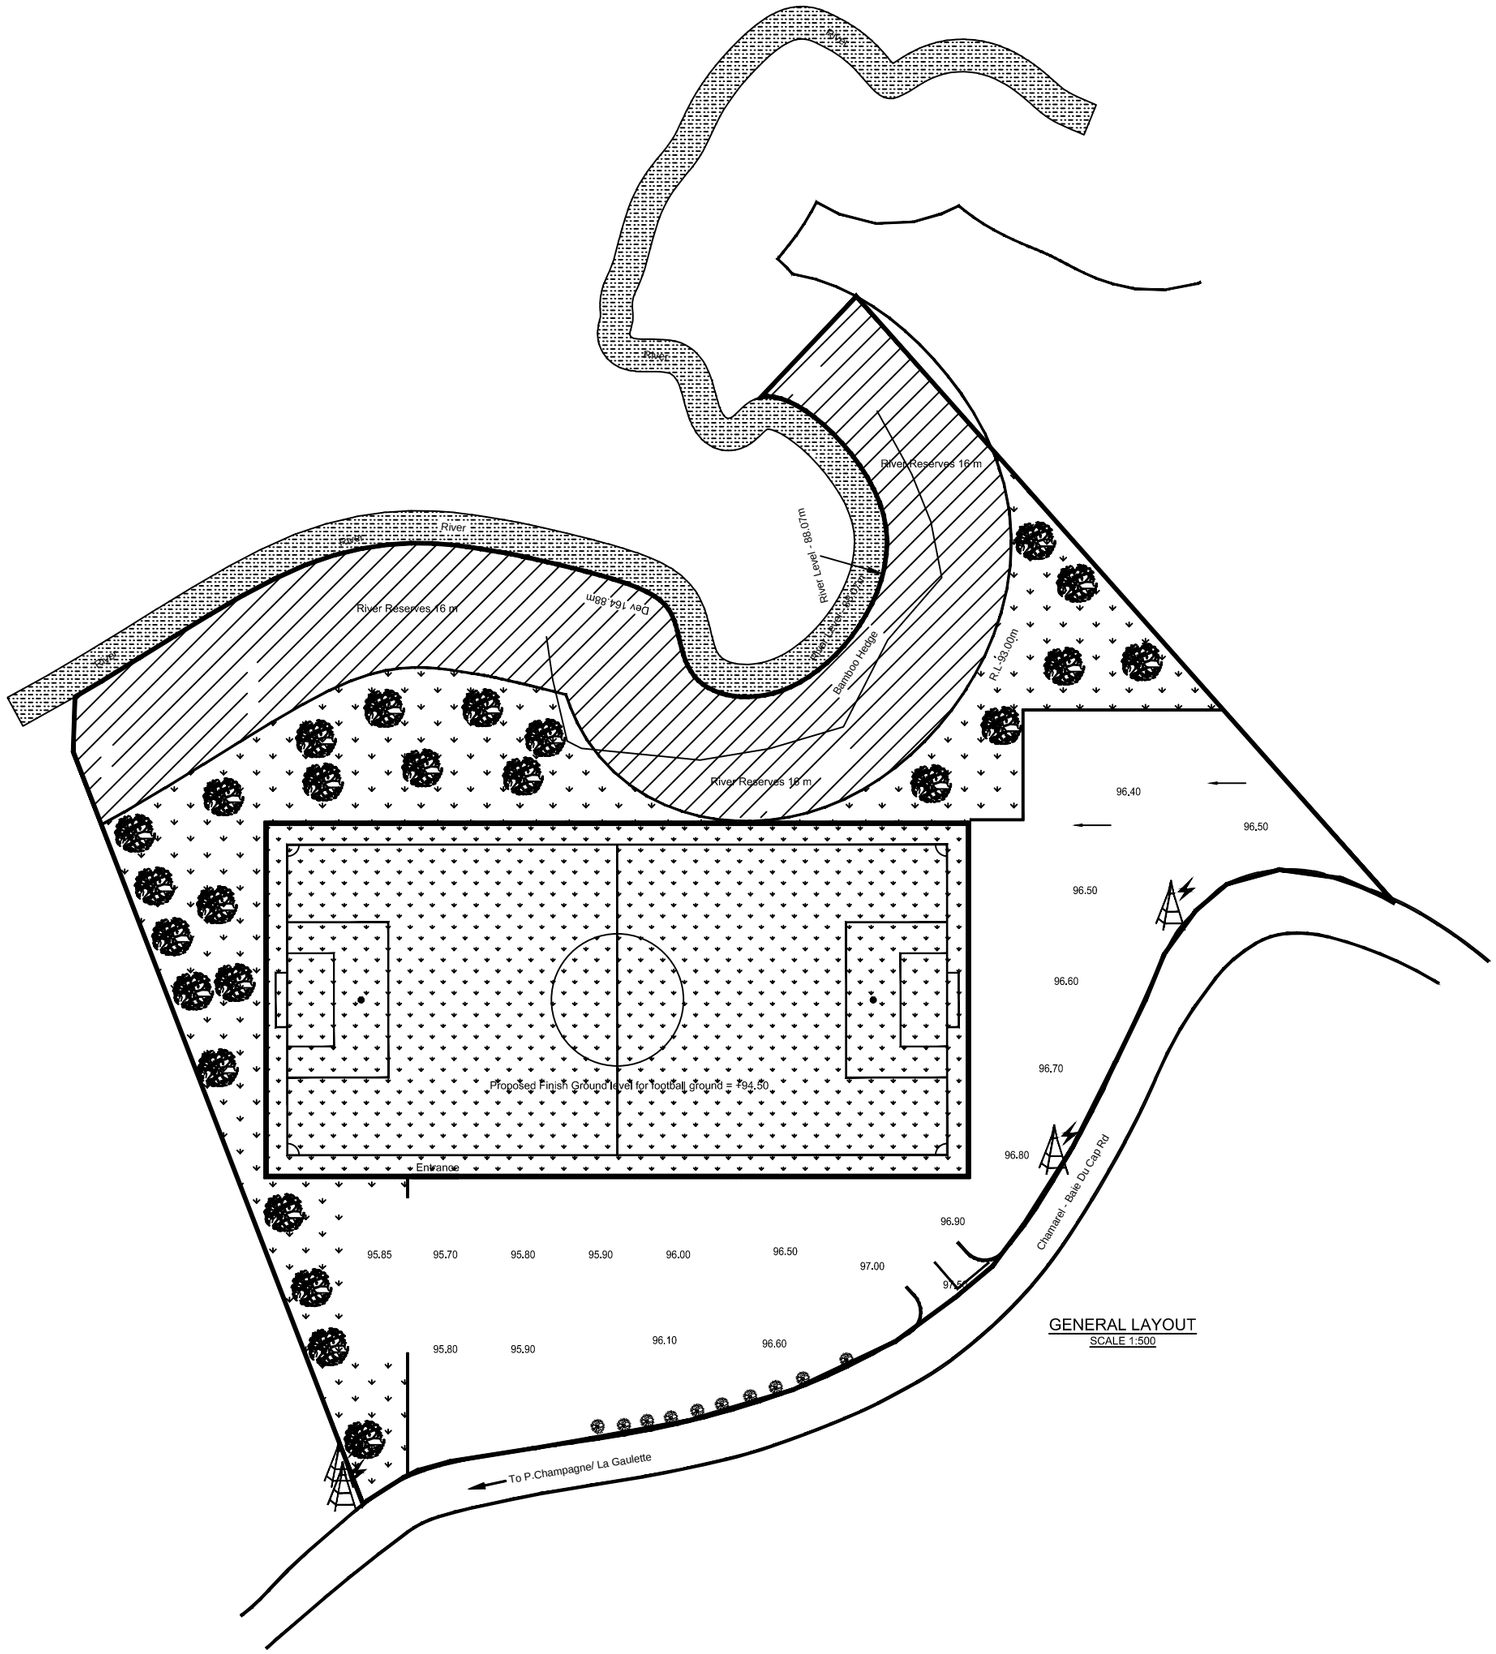

GENERAL LAYOUT
SCALE 1:500

Client Name

THE DISTRICT COUNCIL OF BLACK RIVER

Project Name and Address

PROPOSED FOOTBALL PLAYGROUND AT CHAMAREL

Date	Sheet
MAR 2020	BRDC/ 01